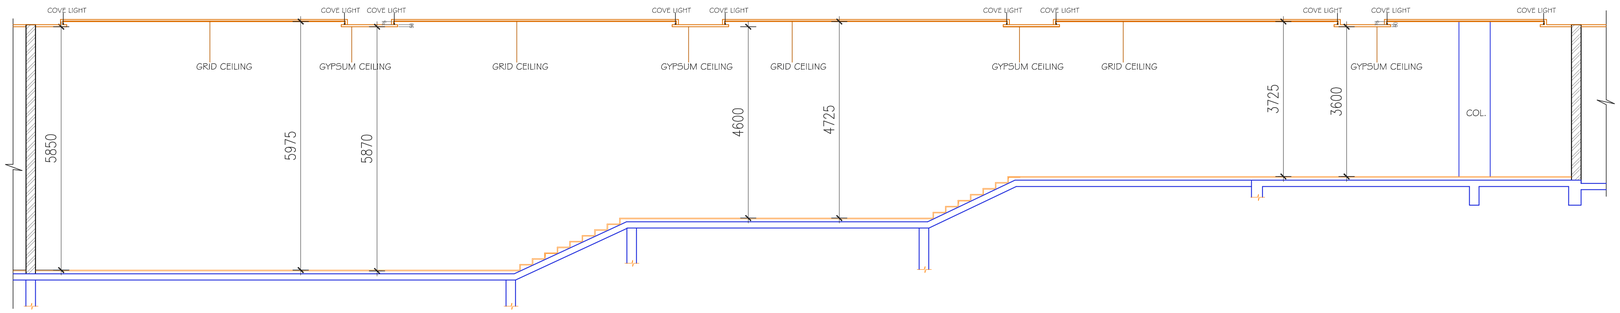

CEILING SECTION(XX)

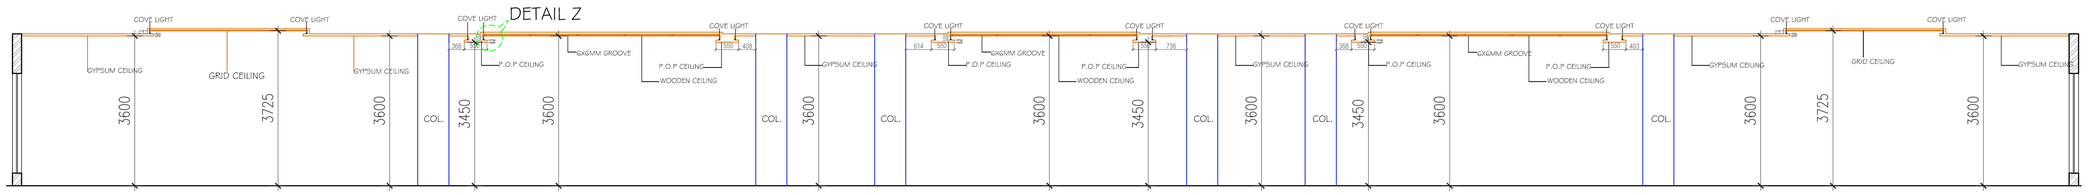

CEILING SECTION(YY)

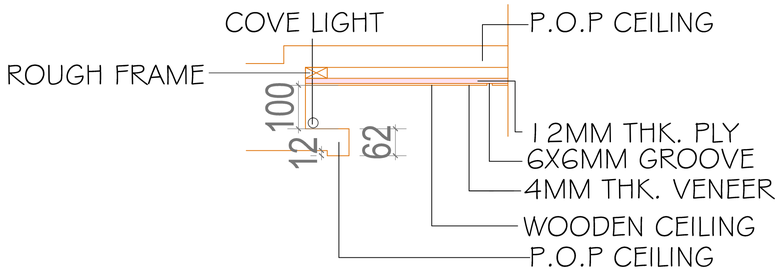

DETAIL AT Z

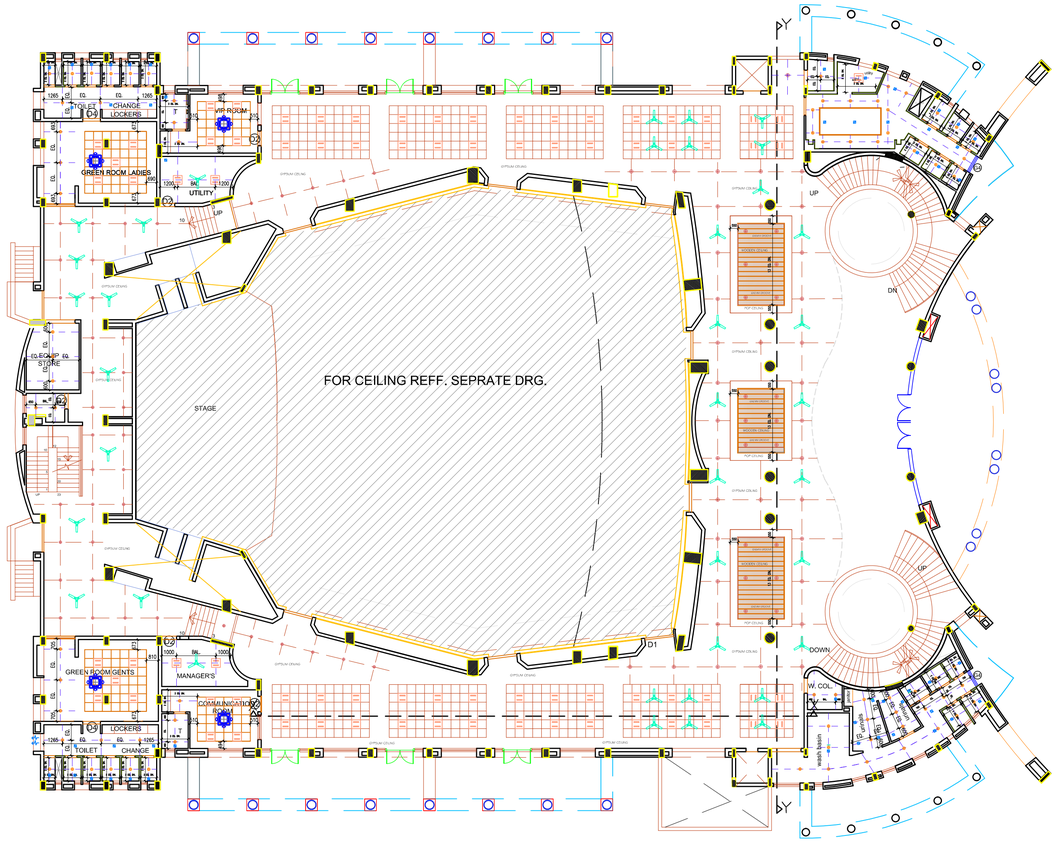

NOTES

SL.	SPECIFICATIONS
1	DRAWING AND DIMENSIONS ARE ONLY TO BE READ AND NOT SCALED.
2	UNLESS OTHERWISE MENTIONED, ALL DIMENSIONS ARE GIVEN IN MILIMETERS.
3	THIS DRAWING SHALL BE READ IN CONJUNCTION WITH RELEVANT ARCHITECTURAL,
	STRUCTURAL, AND SERVICES DRAWINGS.
4	ALL LEVELS GIVEN IN DRAWING ARE WITH REFERENCE TO THE N.G.L. AS BENCHMARKED AT SITE
5	ANY DISCREPANCY BETWEEN THE ARCHITECTURAL/STRUCTURAL OR SERVICES DRAWINGS MUST
	BE BROUGHT TO THE ATTENTION OF THE ARCHITECT BY THE CONTRACTOR OR PROJECT MANAGER ,
	BEFORE EXCECUTION OF THE SAME .

REV.NO.	REVISION	DATE
R1	CURVE WALL CUTOUT/ COLUMN ADDED	18-01-13

PURPOSE OF DRAWING

F.I.O — TENDER — G.F.C

PROJECT
RAJIV GANDHI NATIONAL UNIVERSITY OF LAW
PATIALA, PUNJAB

SHEET TITLE
AUDITORIUM - GROUND FLOOR CEILING SECTION

DRG. NO. A/598/AUDI/

DATE -	10.12.12	REV . NO	
SCALE -	NTS	0	NORTH
DEALT -	-- Guru Dutt		
CHECKED BY -	-- Guru Dutt		

ARCHITECTS

KOTHARI ASSOCIATES PVT. LTD.
ARCHITECTS, ENGINEERS & TOWN PLANNERS
G-65, CONNAUGHT CIRCUS, NEW DELHI-110001